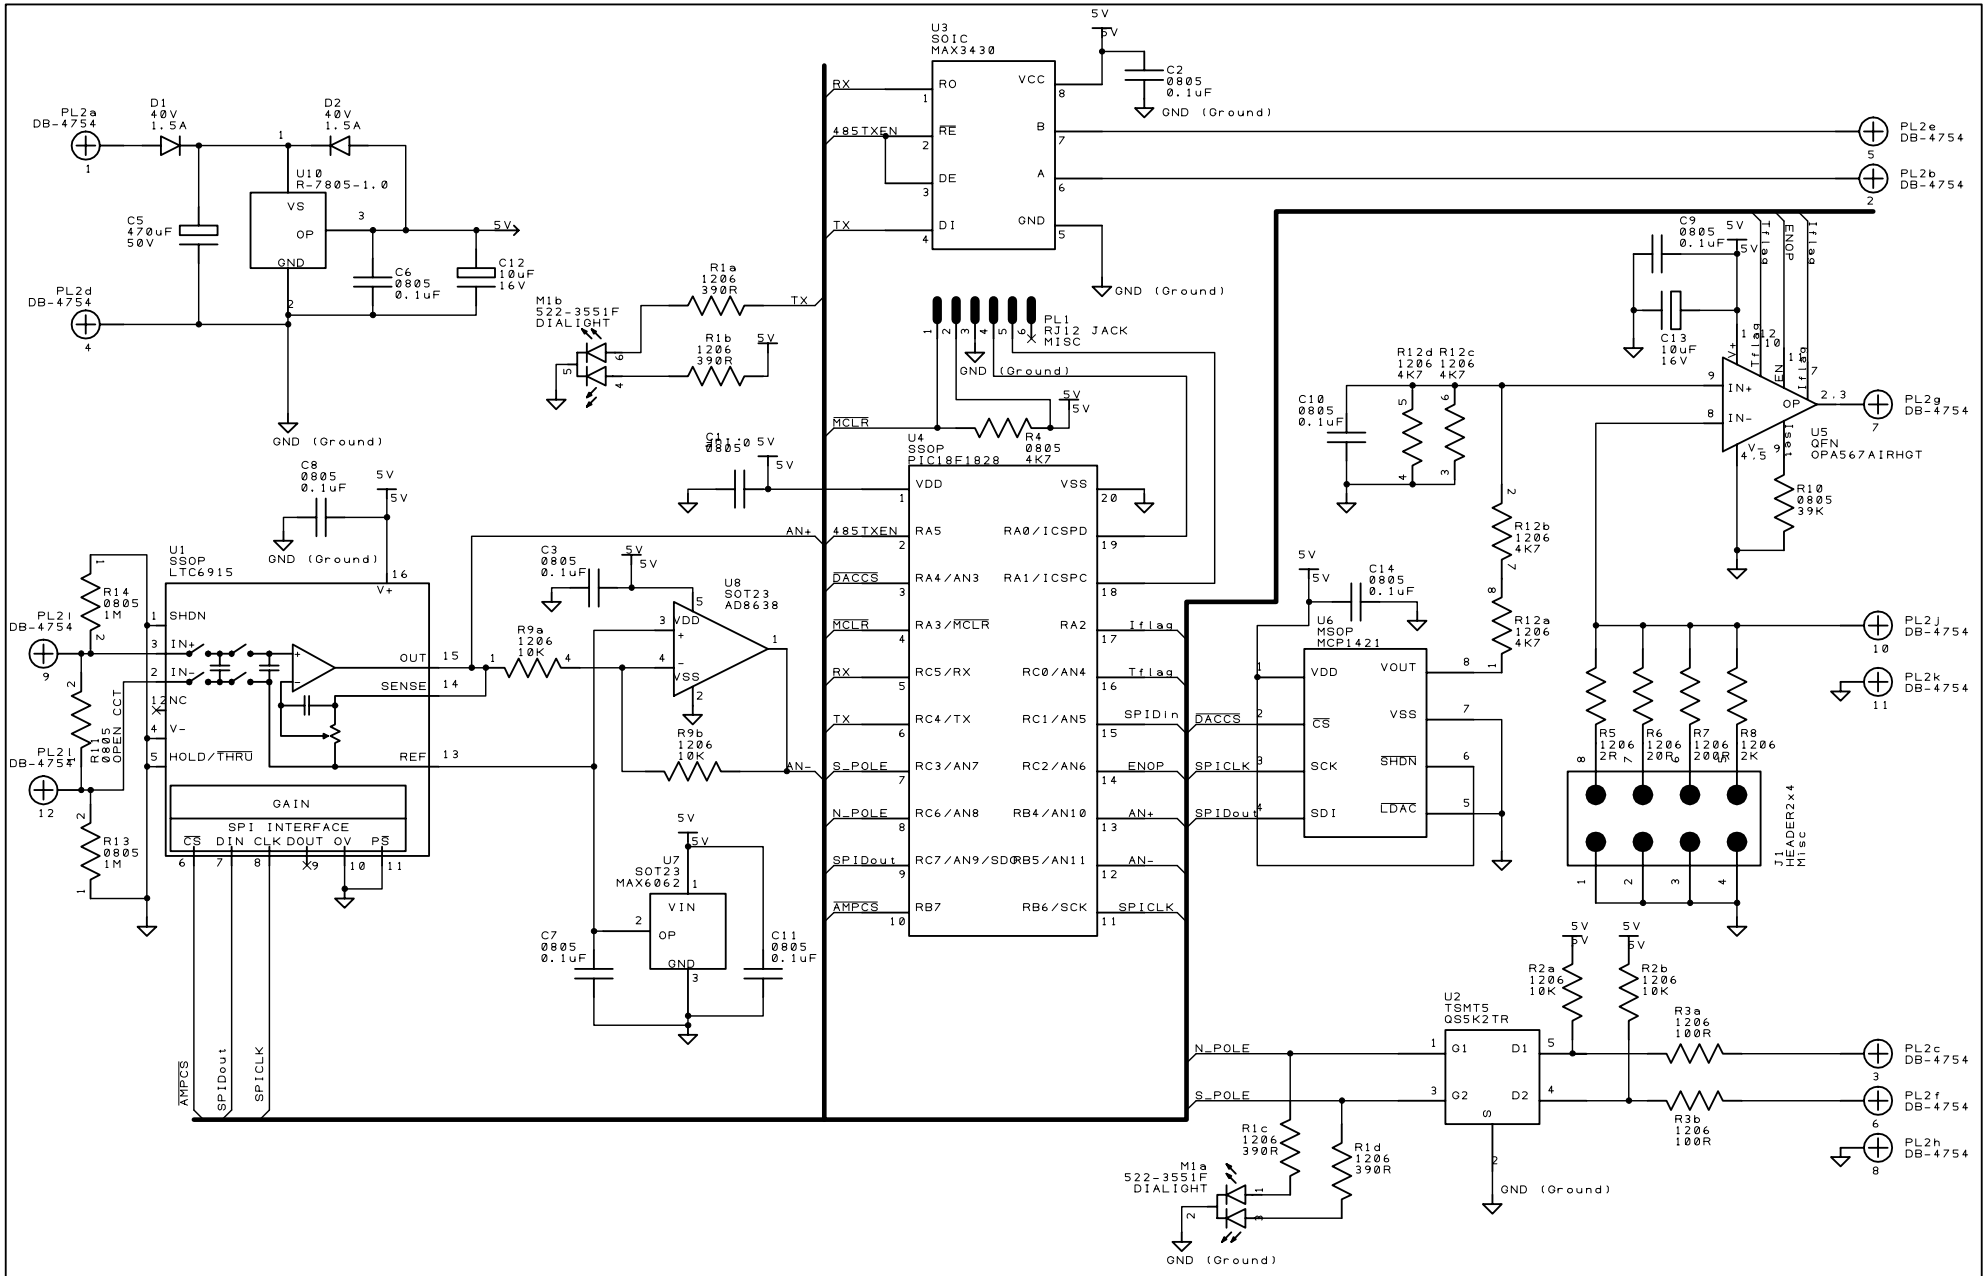


E	D	C	B	A	Drawn SCH	Check SCH	Projection Do Not Scale	HALL SENSOR/ TEMP DIODE MODULE
Drn	Drn	Drn	Drn	Project RSS			Client	
Chk	Chk	Chk	Chk	Title			Filename	Drawing No. RSS-F-0064 Sheet 1 of 1